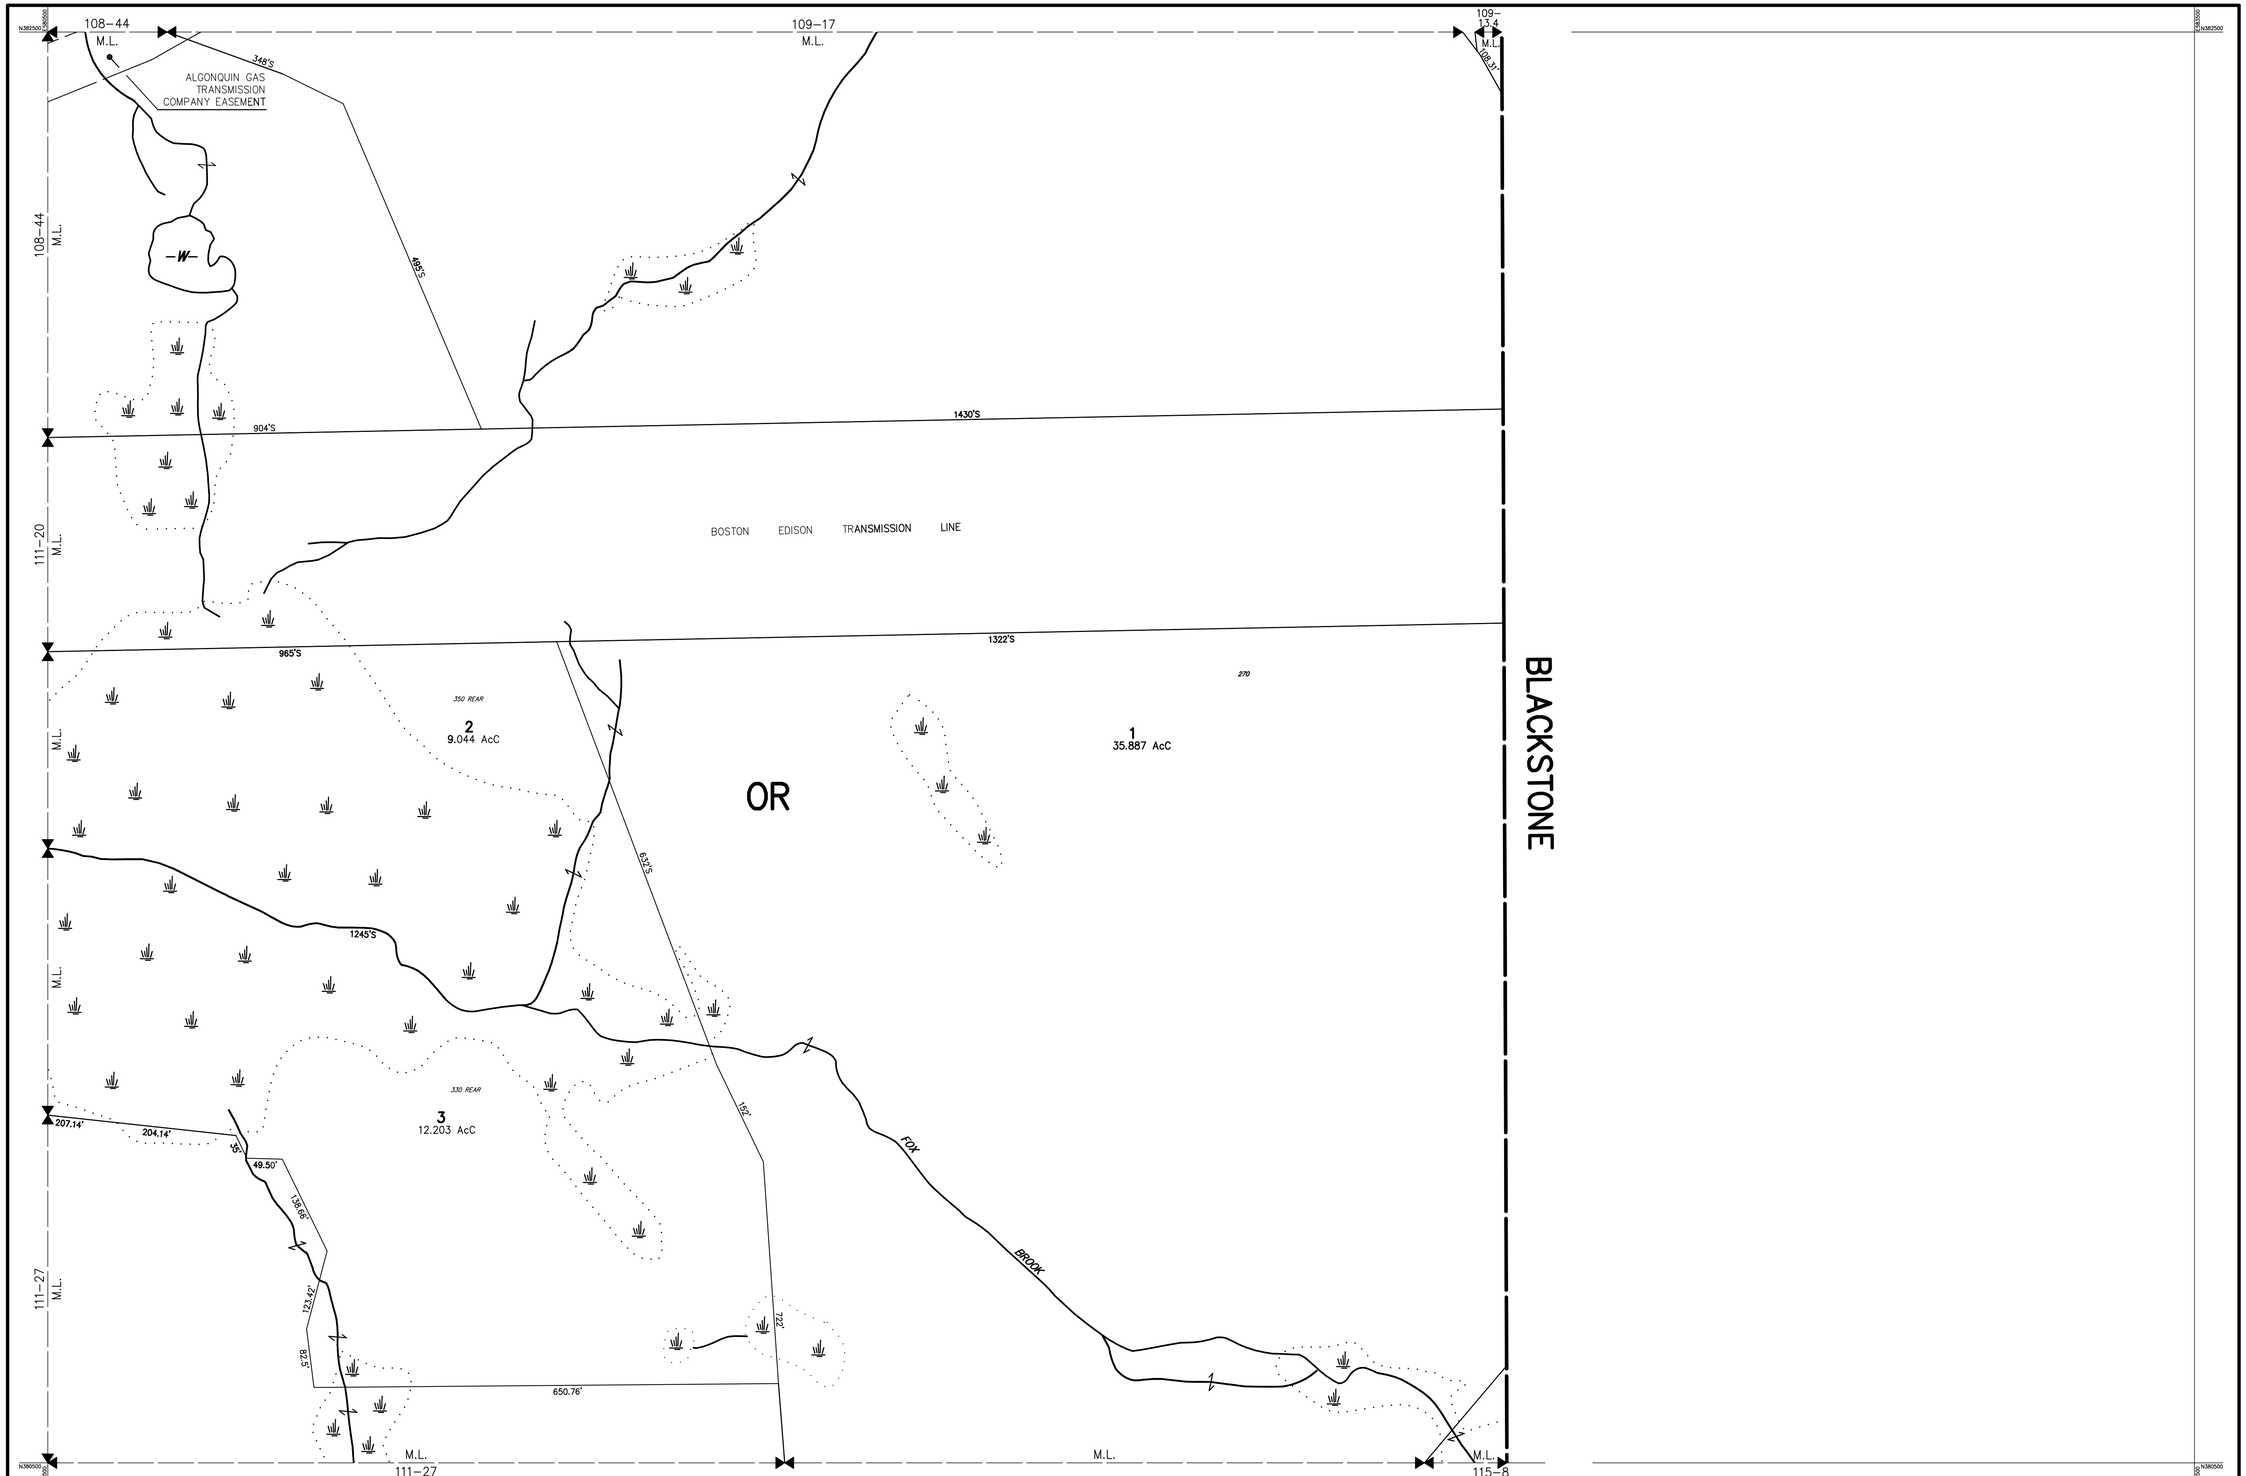

THIS MAP IS FOR ASSESSMENT PURPOSES. IT IS NOT VALID FOR LEGAL DESCRIPTION OR CONVEYANCE.

THE HORIZONTAL DATUM IS THE MASSACHUSETTS STATE PLANE COORDINATE SYSTEM.

PHOTOGRAPHY DATE: APRIL 28, 1992

COMPLETION DATE: FEBUARY 26, 1993

PRODUCED IN 1993 BY
CARTOGRAPHIC ASSOC. INC.
PROFESSIONAL CONSULTANTS
MUNICIPAL MAPPING – GIS – PUBLIC WORKS INFORMATION MGT.
11 PLEASANT STREET, LITTLETON, NEW HAMPSHIRE 03561
PHONE (800)322–4540 – FAX (603)444–1366
www.cai–info.com

LEGEND

AREA SURVEYED . . . . . Ac
AREA CALCULATED . . . . . AcC
SQUARE FEET SURVEYED. . . . . SF
SQUARE FEET CALCULATED. . . . . SFC
RECORD DIMENSION. . . . . 100'
SCALED DIMENSION . . . . . 100'S
RIGHT OF WAY . . . . . R/W
SURFACE WATER . . . . . W
WETLANDS . . . . . .
ZONING LIMITS . . . VR
TAX EXEMPT PROPERTY. . . . . E
SUBDIVISION LOT NO.. 2
BUILDING LOCATION . . . . . .
STREET NUMBER 917
MATCH LINE . . . . . M.L.
COMMON OWNERSHIP . . . . OR

SCALE 1" = 100'
FEET 50 0 100 200 300
25 0 25 50 75
METERS

REVISED TO :

PROPERTY MAP
MILLVILLE
MASSACHUSETTS

INDEX DIAGRAM
108 109
111
114 115
GN

MAP NO.
110